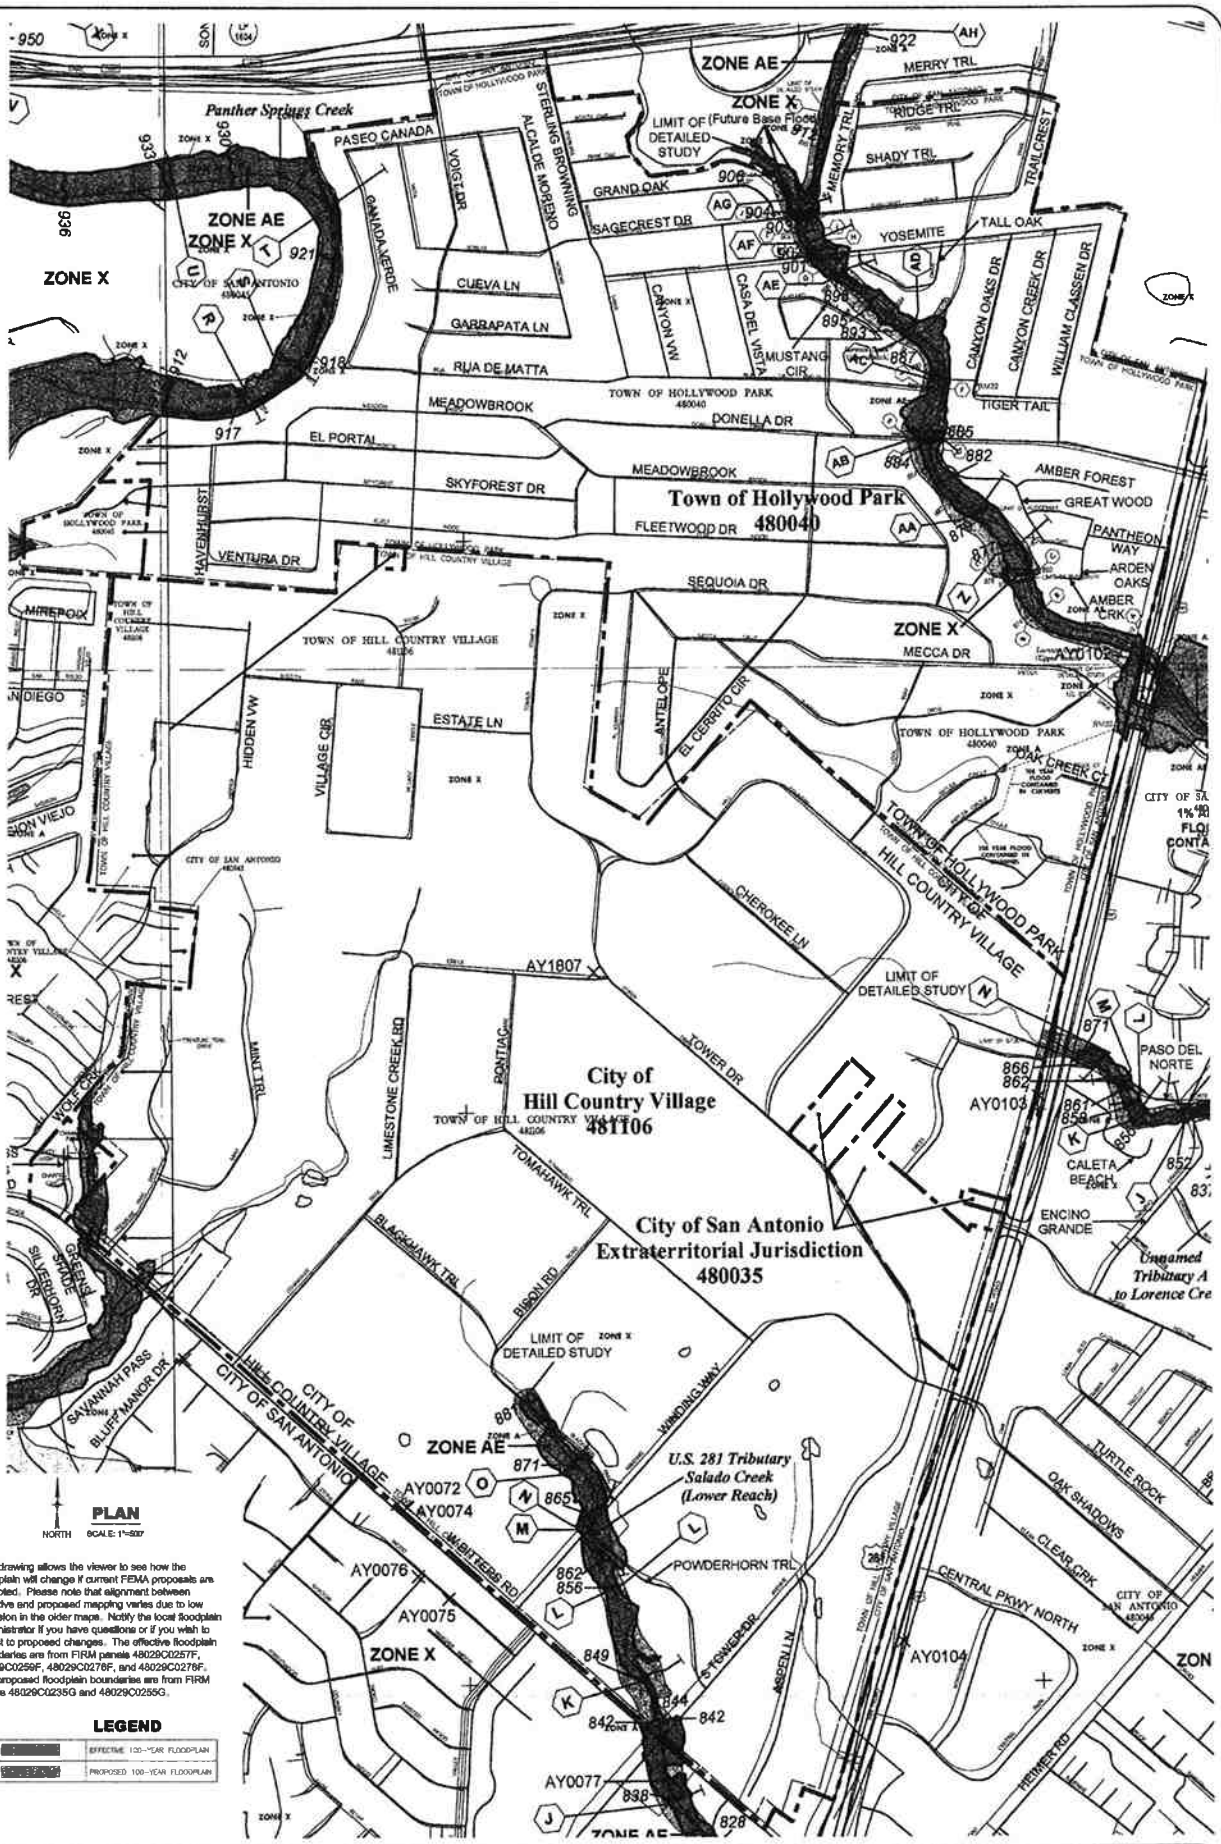

This drawing allows the viewer to see how the floodplain will change if current FEMA proposals are accepted. Please note that alignment between effective and proposed mapping varies due to low precision in the older maps. Notify the local floodplain administrator if you have questions or if you wish to object to proposed changes. The effective floodplain boundaries are from FIRM panels 48029C0257F, 48029C0259F, 48029C0276F, and 48029C0278F. The proposed floodplain boundaries are from FIRM panels 48029C0235G and 48029C0255G.

LEGEND

	EFFECTIVE 100-YEAR FLOODPLAIN
	PROPOSED 100-YEAR FLOODPLAIN

FLOODPLAIN COMPARISON	JOB NO.	DESIGNED BY	REVISIONS
SHEET NO. 1 OF 1	HCV-003	LDG	
	DATE	CHECKED BY	
	MARCH 2006	LDG	
		DRAWN BY	
		TJN	

Proposed Floodplain Changes
for
The City of Hill Country Village
Bexar County, Texas

Givler Engineering, Inc.
2161 NW Military Hwy, Suite 114
San Antonio, Texas 78213
Phone: (210) 342-3991
Fax: (210) 342-6065

FOR PLANNING PURPOSES ONLY
DOCUMENT INCOMPLETE. NOT APPROVED FOR PERMIT, BIDDING, OR CONSTRUCTION. RELEASED UNDER THE AUTHORITY OF L. DAVID GIVLER, TEXAS P.E. NO. 75842